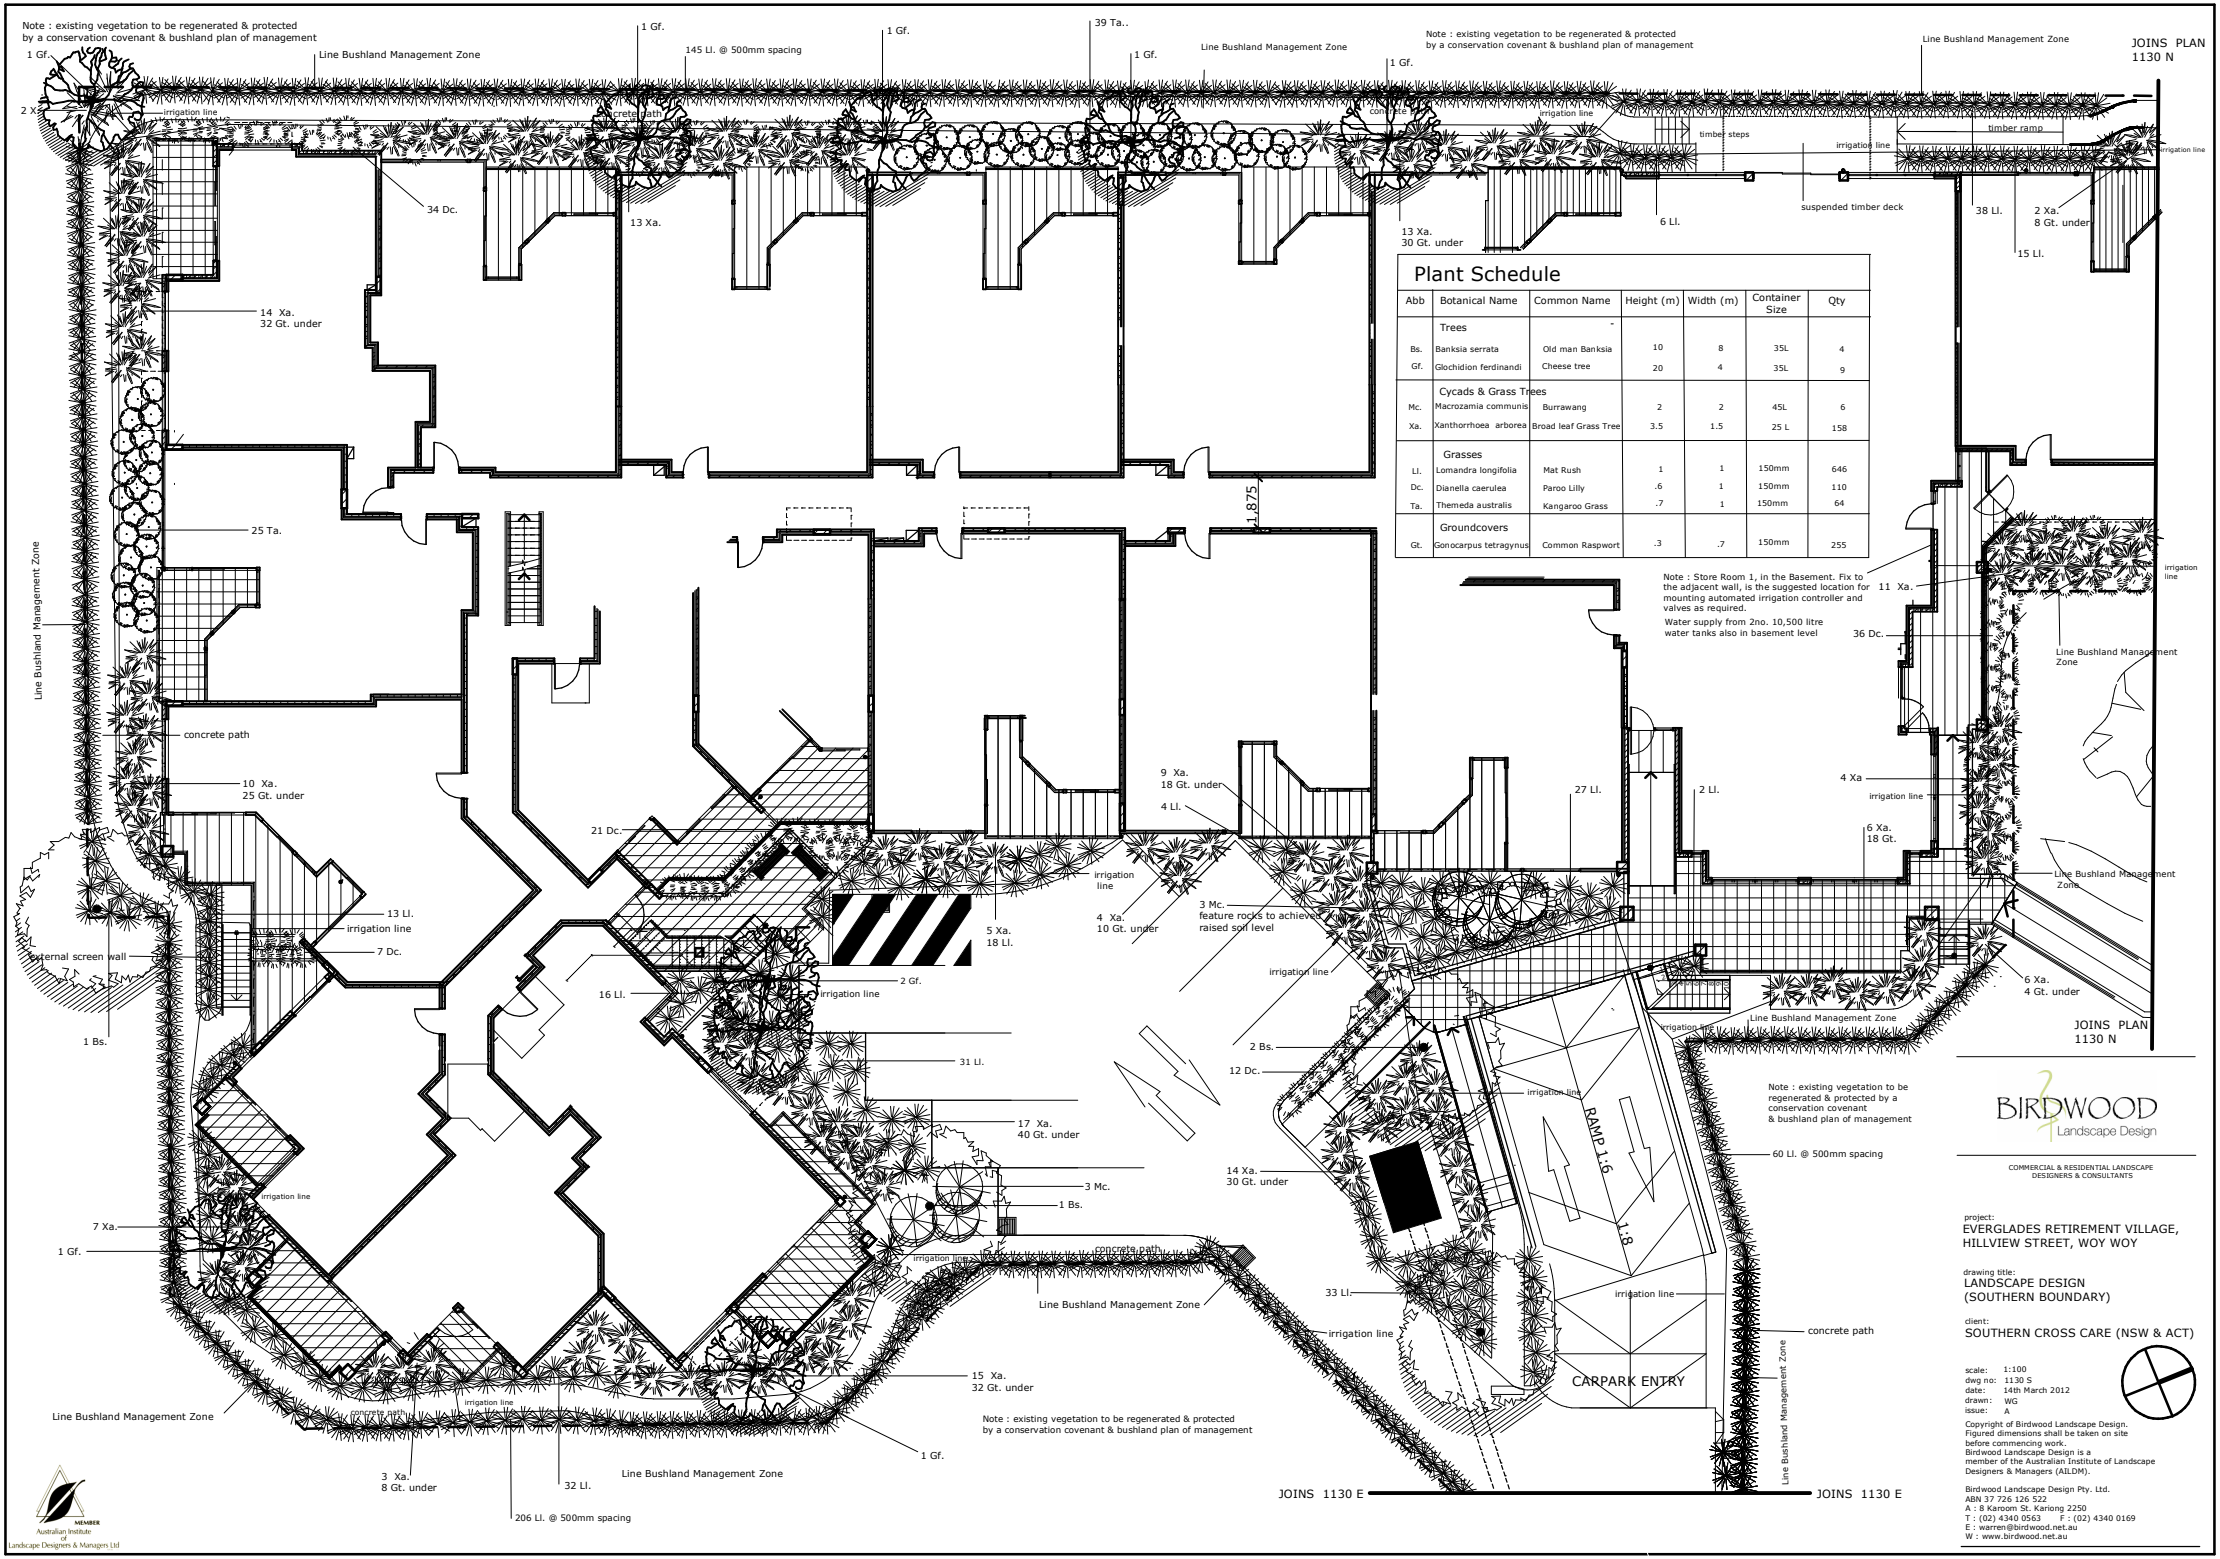

Plant Schedule

Abb	Botanical Name	Common Name	Height (m)	Width (m)	Container Size	Qty
	Trees					
Bs.	Banksia serrata	Old man Banksia	10	8	35L	4
Gf.	Glochidion ferdinandi	Cheese tree	20	4	35L	9
	Cycads & Grass Trees					
Mc.	Macrozamia communis	Burrawang	2	2	45L	6
Xa.	Xanthorrhoea arborea	Broad leaf Grass Tree	3.5	1.5	25 L	158
	Grasses					
Ll.	Lomandra longifolia	Mat Rush	1	1	150mm	646
Dc.	Dianella caerulea	Paroo Lilly	.6	1	150mm	110
Ta.	Themeda australis	Kangaroo Grass	.7	1	150mm	64
	Groundcovers					
Gt.	Gonocarpus tetragynus	Common Raspwort	.3	.7	150mm	255

Note : existing vegetation to be regenerated & protected by a conservation covenant & bushland plan of management

Note : existing vegetation to be regenerated & protected by a conservation covenant & bushland plan of management

BIRDWOOD Landscape Design

COMMERCIAL & RESIDENTIAL LANDSCAPE DESIGNERS & CONSULTANTS

project:
EVERGLADES RETIREMENT VILLAGE,
HILLVIEW STREET, WOY WOY

drawing title:
LANDSCAPE DESIGN
(SOUTHERN BOUNDARY)

client:
SOUTHERN CROSS CARE (NSW & ACT)

scale: 1:100
dwg no: 1130 S
date: 14th March 2012
drawn: WG
issue: A

Copyright of Birdwood Landscape Design.
Figured dimensions shall be taken on site before commencing work.
Birdwood Landscape Design is a member of the Australian Institute of Landscape Designers & Managers (AILDM).

Birdwood Landscape Design Pty. Ltd.
ABN 37 726 126 522
A : 8 Karoom St. Kariong 2250
T : (02) 4340 0563 F : (02) 4340 0169
E : warren@birdwood.net.au
W : www.birdwood.net.au

MEMBER
Australian Institute of Landscape Designers & Managers Ltd